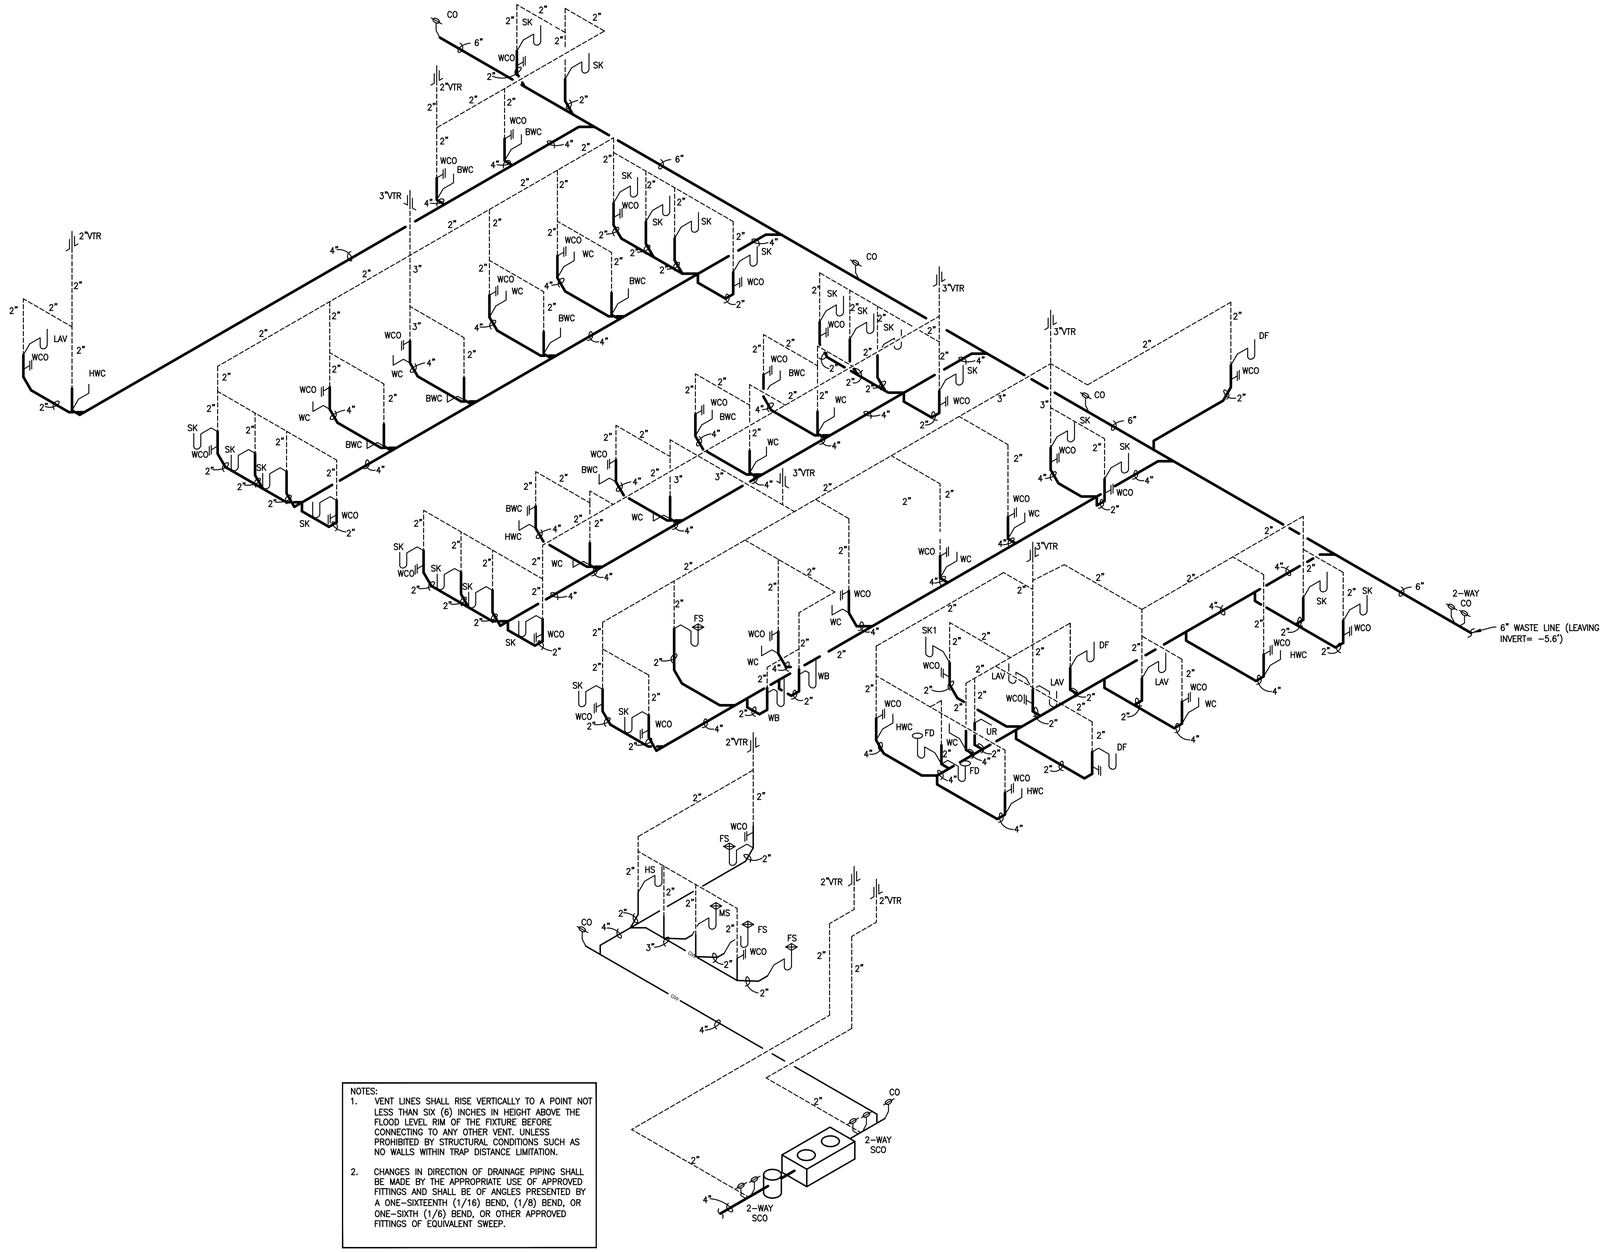

NOTES:

1. VENT LINES SHALL RISE VERTICALLY TO A POINT NOT LESS THAN SIX (6) INCHES IN HEIGHT ABOVE THE FLOOD LEVEL RIM OF THE FIXTURE BEFORE CONNECTING TO ANY OTHER VENT. UNLESS PROHIBITED BY STRUCTURAL CONDITIONS SUCH AS NO WALLS WITHIN TRAP DISTANCE LIMITATION.
2. CHANGES IN DIRECTION OF DRAINAGE PIPING SHALL BE MADE BY THE APPROPRIATE USE OF APPROVED FITTINGS AND SHALL BE OF ANGLES PRESENTED BY A ONE-SIXTEENTH (1/16) BEND, (1/8) BEND, OR ONE-SIXTH (1/6) BEND, OR OTHER APPROVED FITTINGS OF EQUIVALENT SWEEP.

WASTE, GREASE AND VENT SCHEMATIC

TEXAS ENGINEER FIRM REGISTRATION #F-15201

ASEI ENGINEERING 25329 Budde rd. #402, Spring, TX 77380 aseiengineering.com o 713.300.9579

THESE DRAWINGS AND ASSOCIATED DOCUMENTATION CONTAIN INFORMATION, DESIGNS, CONCEPTS, AND DATA THAT ARE THE SOLE PROPERTY OF ASEI ENGINEERING, INC. THIS INFORMATION MAY NOT BE USED FOR ANY PURPOSE OTHER THAN ORIGINALLY INTENDED WITHOUT THE EXPRESSED WRITTEN CONSENT AND PERMISSION OF THE ENGINEER AND ASEI ENGINEERING, INC.

JOB NO: 190000

DFT: EB
DSN: MG
CHK: DEM

THE MONTESSORIOM AT BELLA TERRA

23421 FM 1093 RD.
RICHMOND, TX 77406

NO.	DESCRIPTION	DATE
1	FINAL SCHEME	02.01.19
2	REV.FINAL SCHEME	02.07.19
3	PERMIT	05.24.19

Radian ARCHITECTURE
134 Eldridge Road Suite A
Sugar Land, Texas 77478
TEL (713) 933 0507
FAX (713) 933 0512

STATE OF TEXAS
DAVID E. McCARTHY
127184
LICENSED PROFESSIONAL ENGINEER

Date Signed: 05/24/19

Project No.	1801.74
Date	02/11/19
Drawn by	JG
Checked by	NL

Sheet No.

P2.3

THESE PLANS ARE COPYRIGHTED AND ARE SUBJECT TO COPYRIGHT PROTECTION AS AN "ARCHITECTURAL WORK" UNDER SECTION 203 OF THE COPYRIGHT ACT, 17 U.S.C., AS AMENDED DECEMBER 1, 1990, AND KNOWN AS THE ARCHITECTURAL COPYRIGHT PROTECTION ACT OF 1990. THE PROTECTION INCLUDES, BUT IS NOT LIMITED TO, THE OVERALL FORM AS WELL AS THE ARRANGEMENT AND COMPOSITION OF SPACES AND ELEMENTS OF THE DESIGN. UNDER SUCH PROTECTION, UNAUTHORIZED USE OF THESE PLANS, WORK, OR THE FORMS REPRESENTED CAN LEGALLY RESULT IN CESSATION OF SUCH CONSTRUCTION OR BUILDINGS BEING SEIZED AND/OR RAZED. THE BUILDING CONTRACTOR MUST VERIFY ALL DIMENSIONS AND CONDITIONS ON THESE PLANS PRIOR TO ANY CONSTRUCTION AND SHALL NOTIFY THE ARCHITECT OF ANY DISCREPANCIES BEFORE COMMENCING WORK.

THESE DRAWINGS ARE THE PROPERTY OF RADIAN ARCHITECTURE AND MAY NOT BE COPIED OR REPRODUCED WITHOUT THE WRITTEN APPROVAL OF RADIAN ARCHITECTURE, 134 ELDRIDGE RD., SUITE A, SUGAR LAND, TX 77478, PHONE: (713) 933-0507.